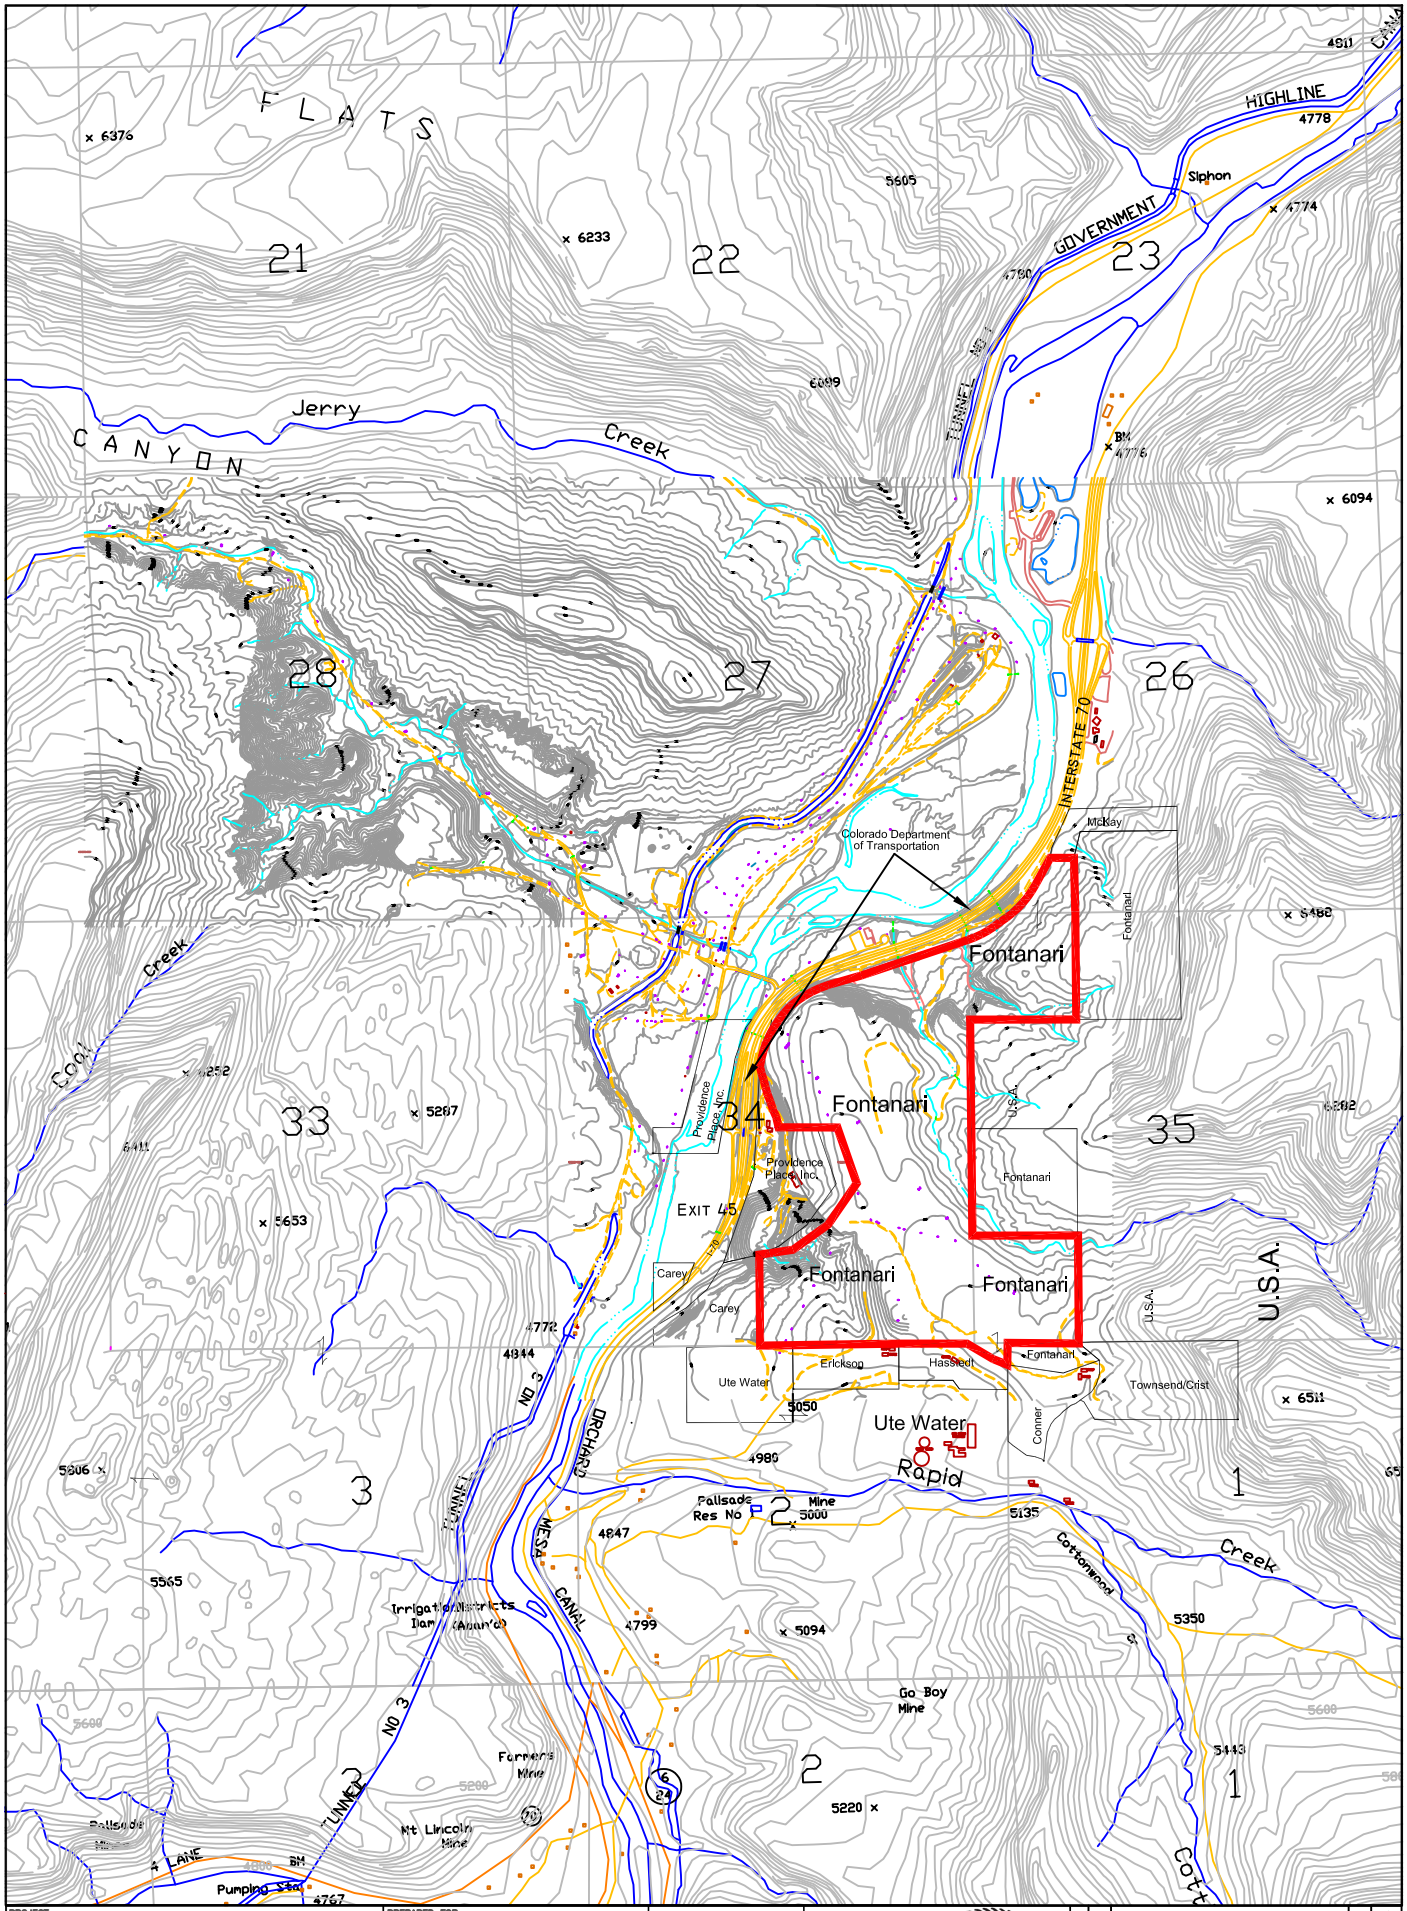


PROJECT: SNOWCAP COAL COMPANY, INC.

TITLE: SURFACE OWNERSHIP MAP

DWG. NAME: EXHIBIT 3

DRMS I.D. No. C – 1981–041

SCALE: NTS

PREPARED FOR:
SNOWCAP COAL COMPANY, INC.
P.O. Box 443
Grand Junction, CO 81502
(970) 260–6740

PREPARED BY: CAMBO RECLAIM, LLC
3702 Mallon Drive
Grand Jct., CO 81506

| | | |
|---|---|---|
| DIGITIZED: | TKH | 01/13/25 |
| DRAWN: | | |
| CHECKED: | MCK | 01/25 |

ENGINEER'S CERTIFICATION

I hereby certify that this drawing was done by me or under my direct supervision and that all of the information presented on this drawing is true and correct to the best of my knowledge and belief.

M. Casey Koenig
Texas P.E. 132630

LICENSED PROFESSIONAL ENGINEER

REVISIONS

| | | | |
|---|---|---|---|
| 13 | Revise Permit Boundary–TR55 | TKH | 12/07 |
| 14 | Revise Permit Boundary & Ownership –TR62 | TKH | 07/11 |
| 15 | Revise Permit Boundary & Ownership –TR67 | TKH | 11/15 |
| 16 | Revise Ownership – PR6 | TKH | 10/16 |
| 17 | Revise Permit Boundary – TR70 | TKH | 07/17 |
| 18 | Revise Permit Boundary – TR71 | TKH | 03/22 |
| 19 | Revise Surface Ownership – MR90 | TKH | 01/25 |

REFERENCES