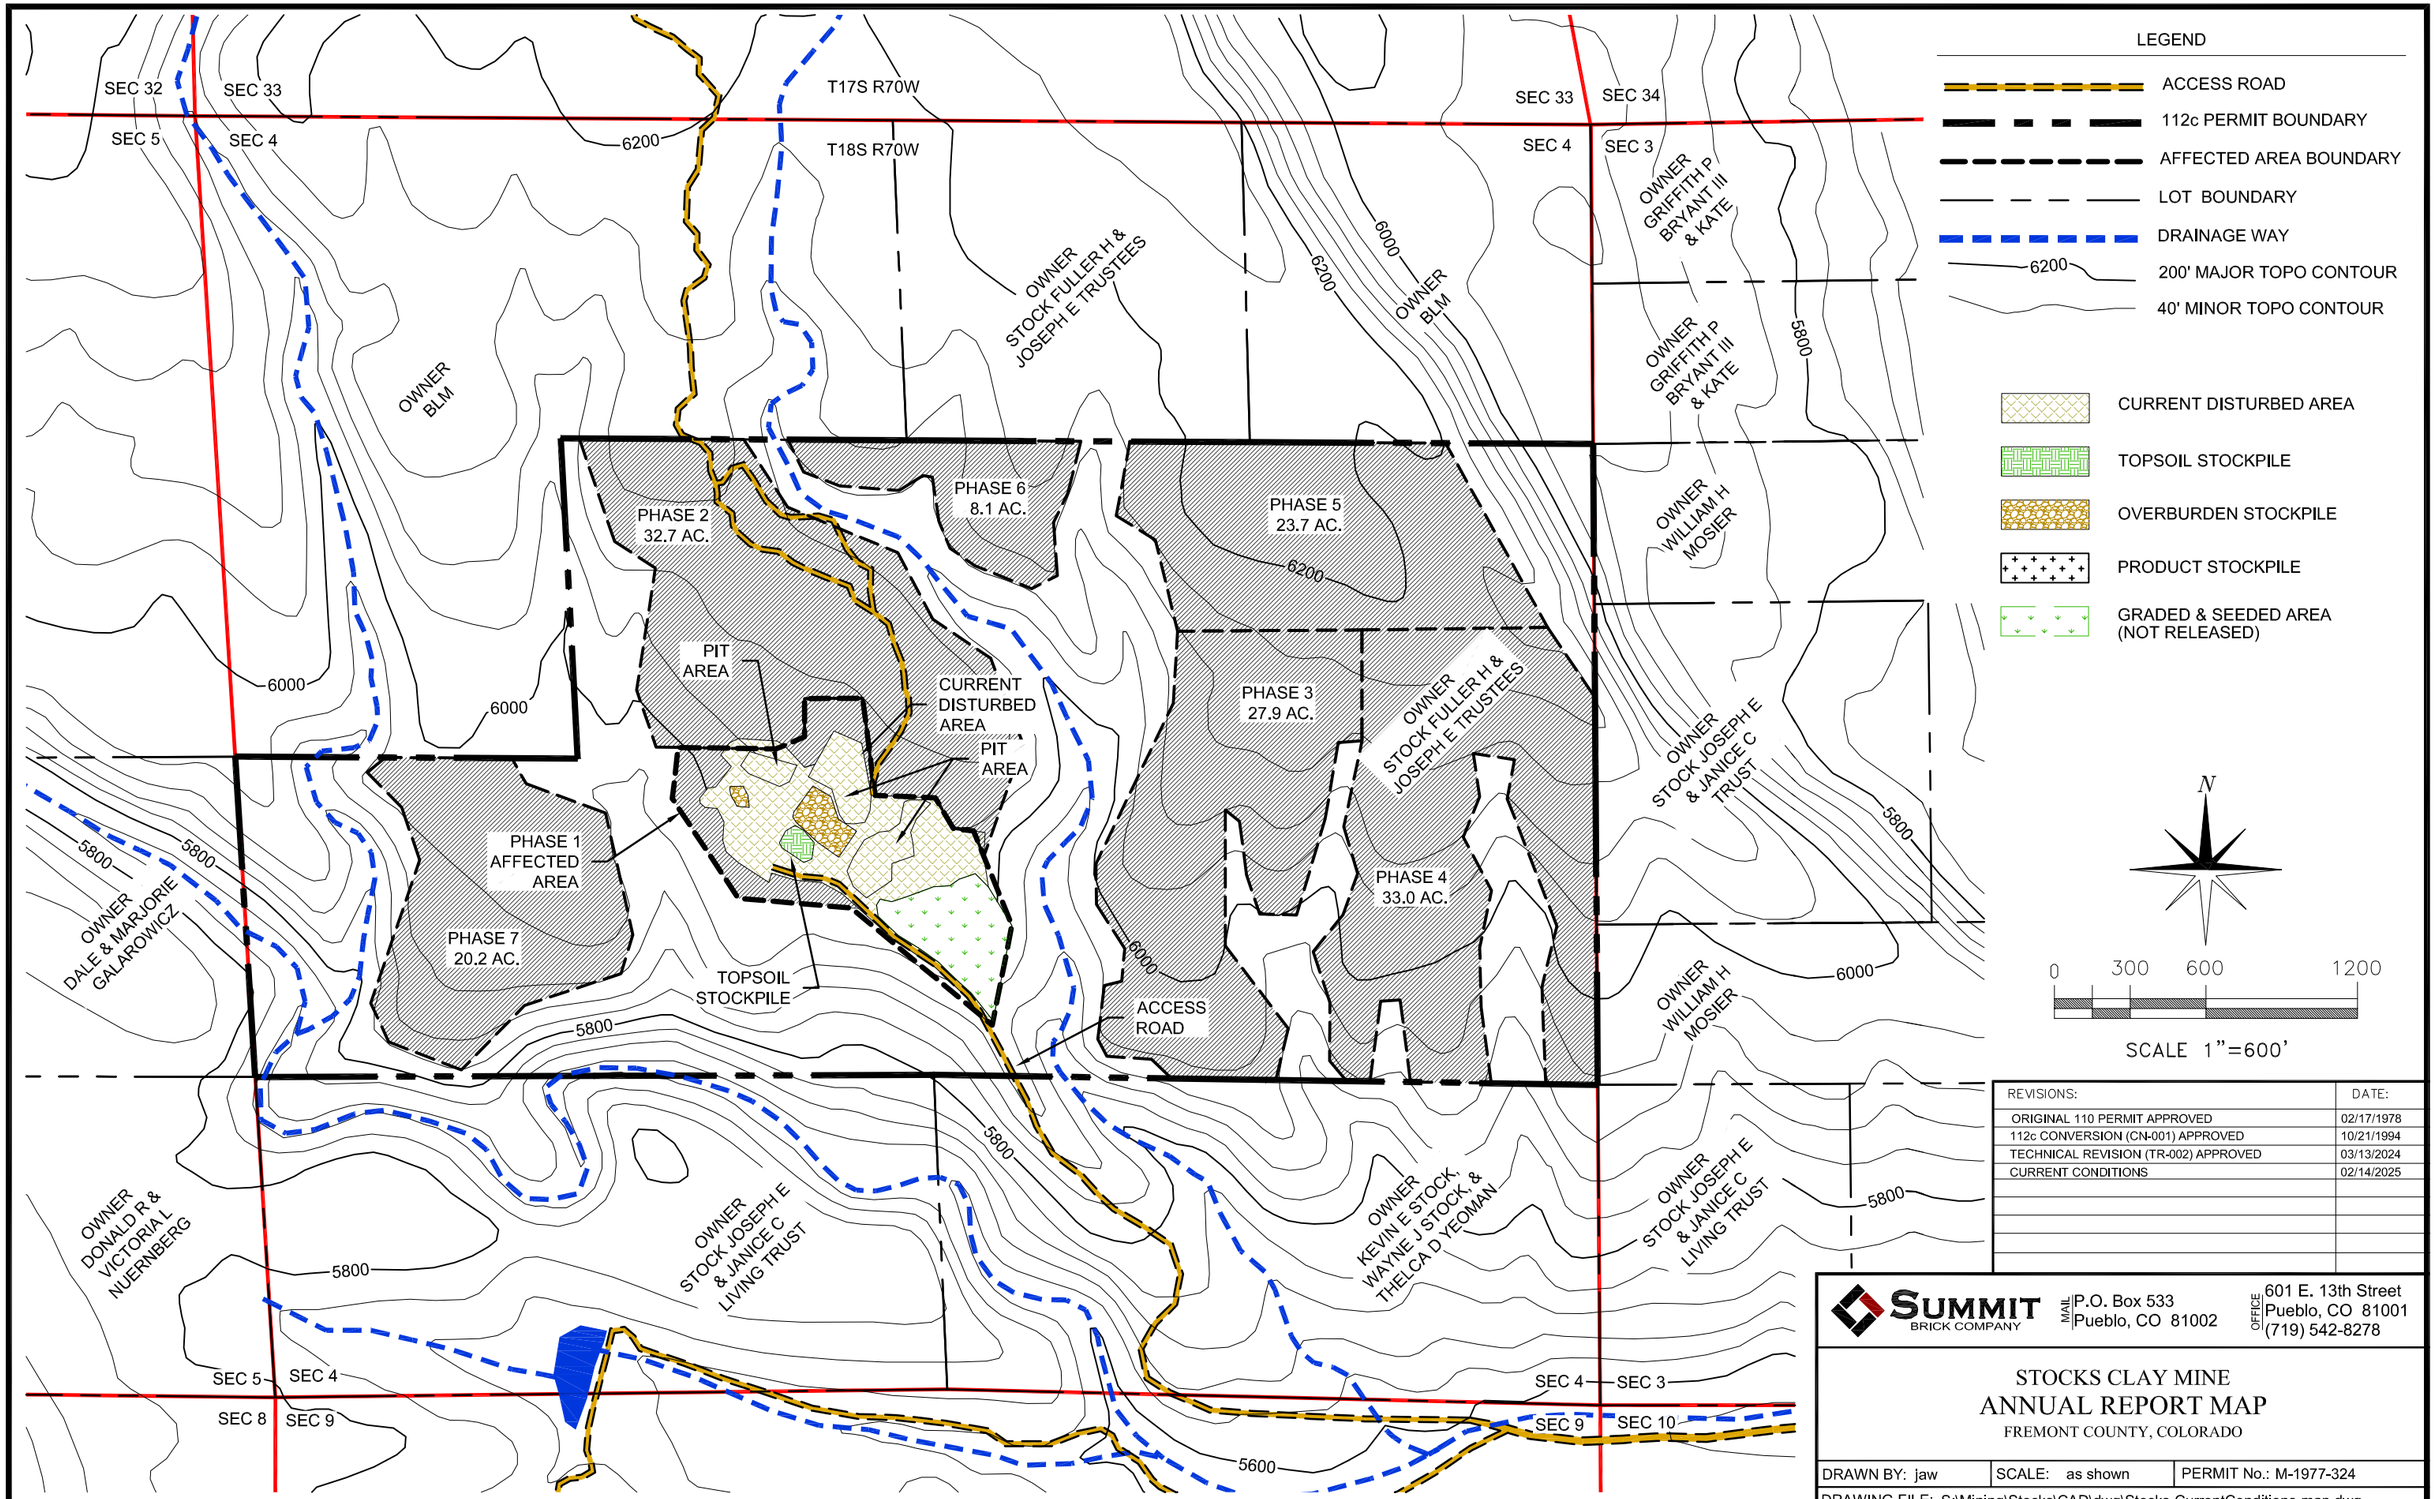

REVISIONS:	DATE:
ORIGINAL 110 PERMIT APPROVED	02/17/1978
112c CONVERSION (CN-001) APPROVED	10/21/1994
TECHNICAL REVISION (TR-002) APPROVED	03/13/2024
CURRENT CONDITIONS	02/14/2025

SUMMIT BRICK COMPANY
MAIL P.O. Box 533 Pueblo, CO 81002
OFFICE 601 E. 13th Street Pueblo, CO 81001 (719) 542-8278

STOCKS CLAY MINE
ANNUAL REPORT MAP
FREMONT COUNTY, COLORADO

DRAWN BY: jaw	SCALE: as shown	PERMIT No.: M-1977-324

DRAWING FILE: S:\Mining\Stocks\CAD\dwg\Stocks-CurrentConditions-map.dwg