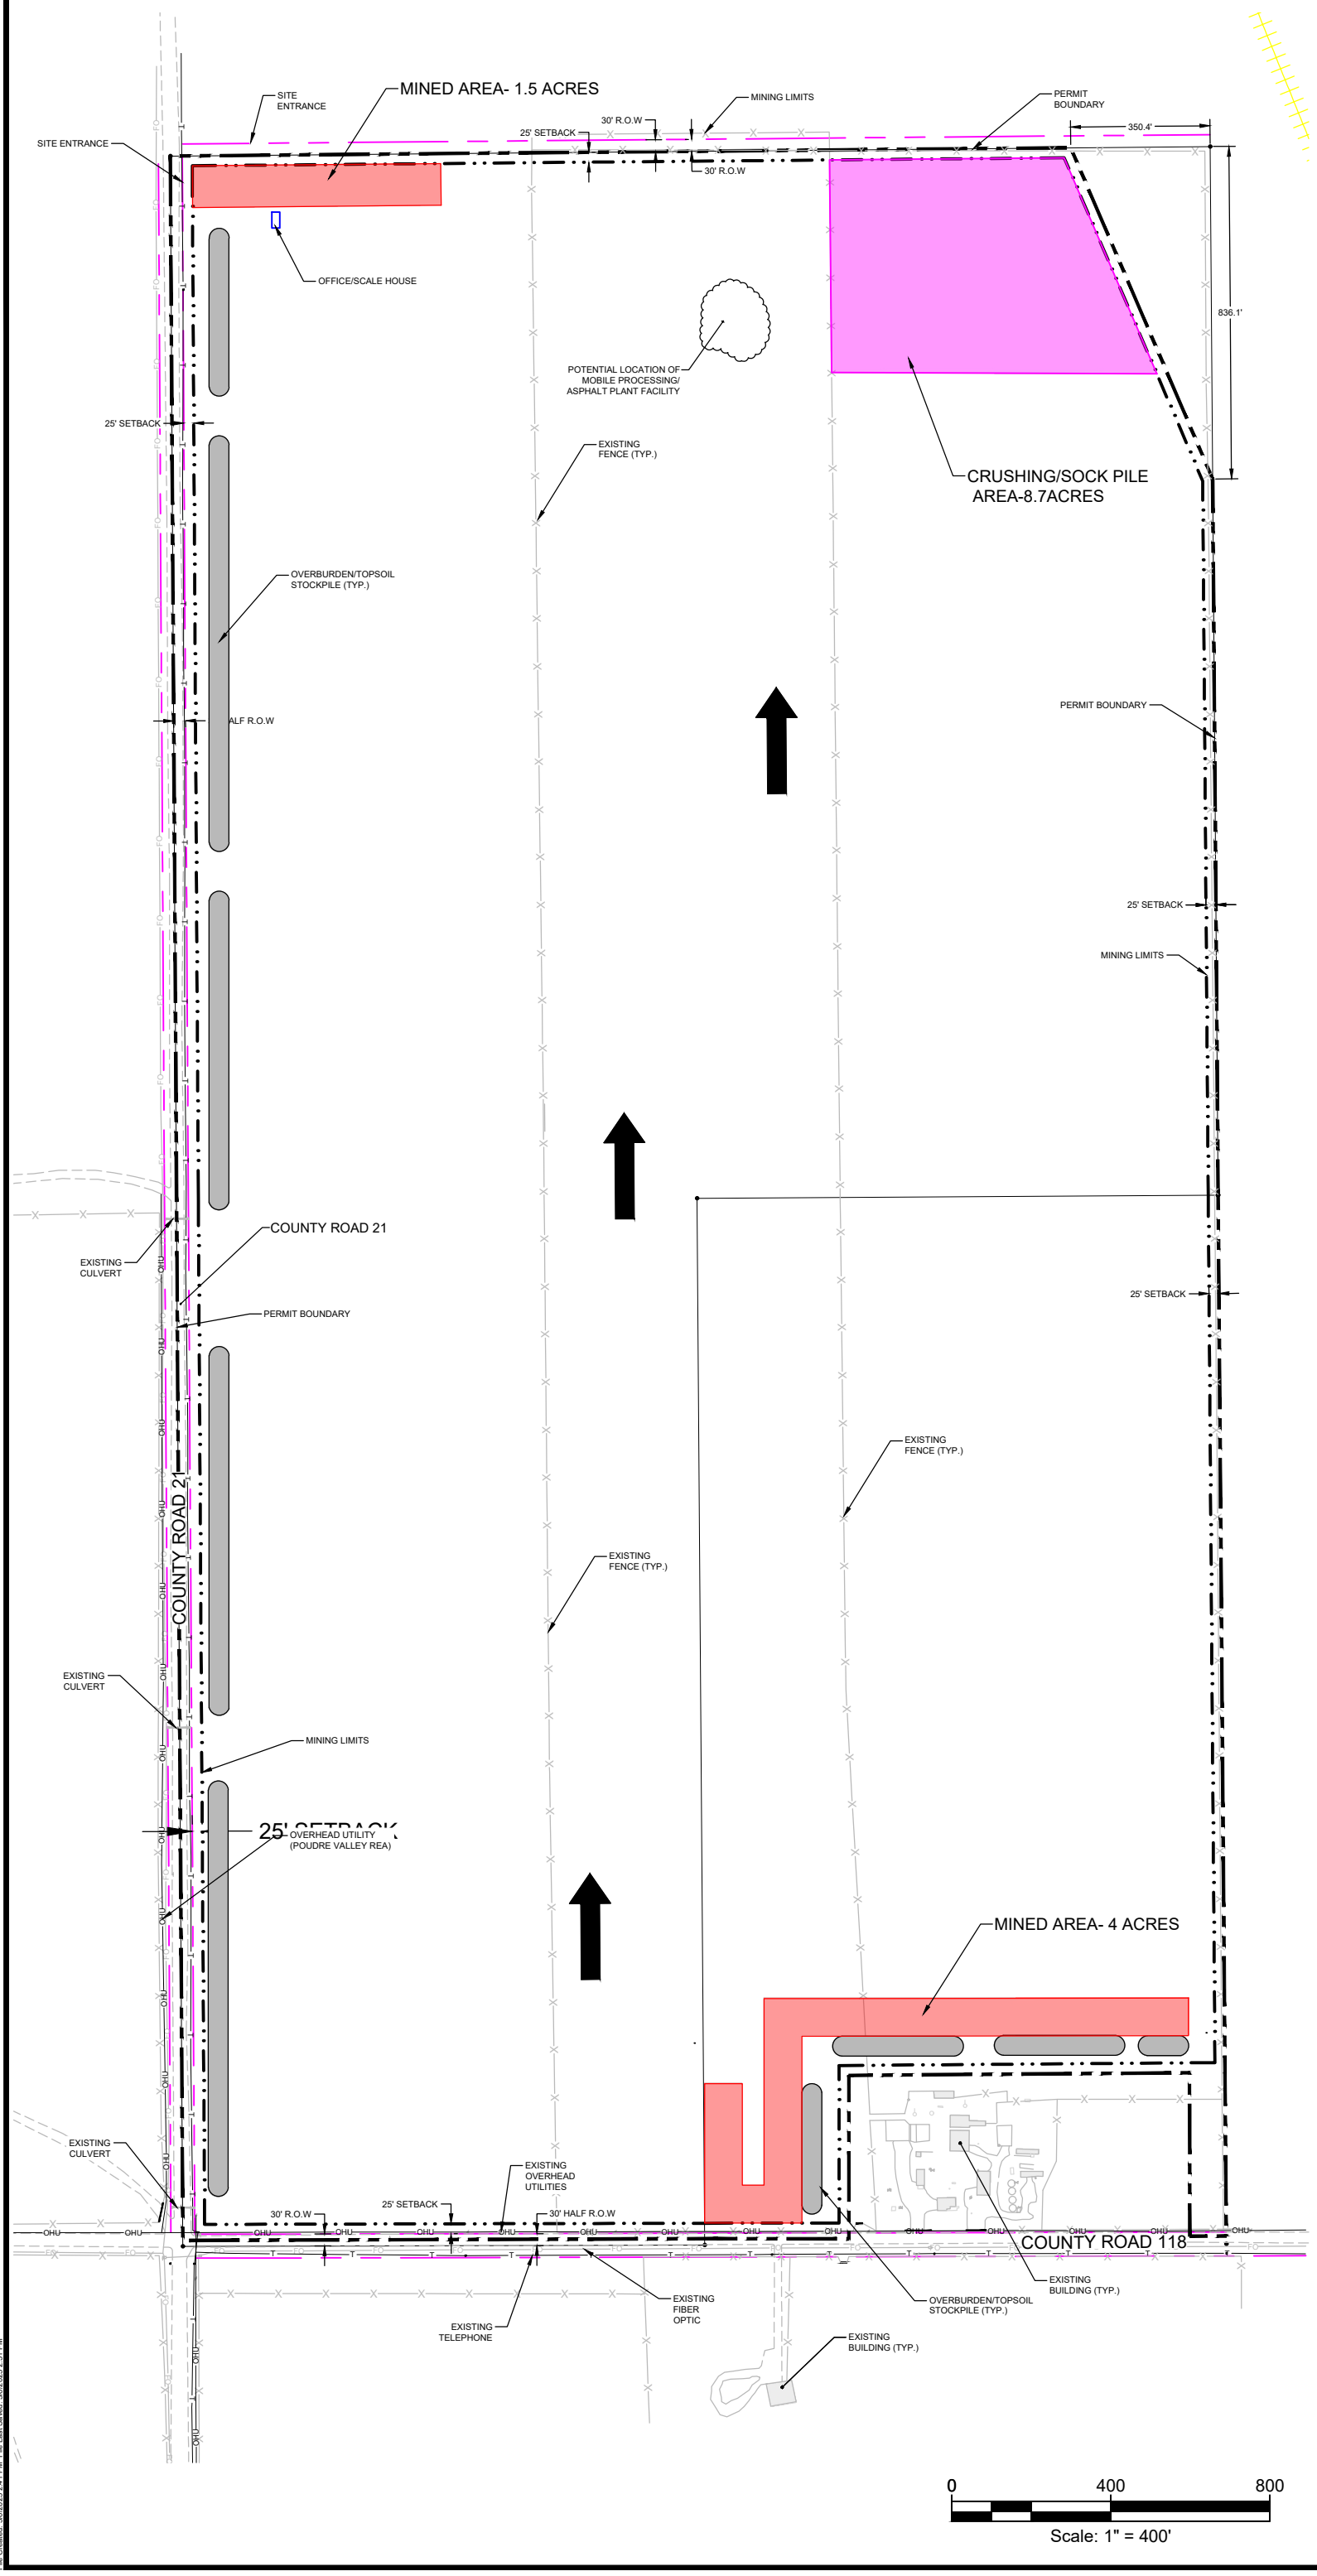

General Notes

M-2019-001
Lazy Two Pit
Annual Report

1.Colorado Mined Land Reclamation Permit issued May 20, 2019

3. Weld County Use By Special Review Permit approved January 15, 2020
4. Permitted Acreage 314.5 Acres
5. Mining Occurred in 2023 & 2024

N
W E
S

No.	Revision	Date

CONNELL

CONNELL RESOURCES, INC.
7785 Highland Meadows Parkway, Suite 100
Fort Collins, Co 80528
PHONE: 970-223-3151 FAX: 970-223-3191

Project Name and Address:

Lazy Two Pit
10375 County Road 118
Weld County, CO

Project: ***Annual Report Map***

Date: **May 15, 2025**

Sheet Number: **1**

Number of Sheets: **1**

File: z:\shared\autocad\auto cad current\$connell\connell gravel pits\lazy 2 pit\annual pit reports\lazy 2 pit annual reportmay 2025.dwg Plotted By: lisa kelly 5/6/2025 2:53 PM
File Created: 5/6/2025 2:41 PM File Last Saved: 5/6/2025 2:51 PM