NORTH ROAD PIT
M-2014-009 MINING MAP

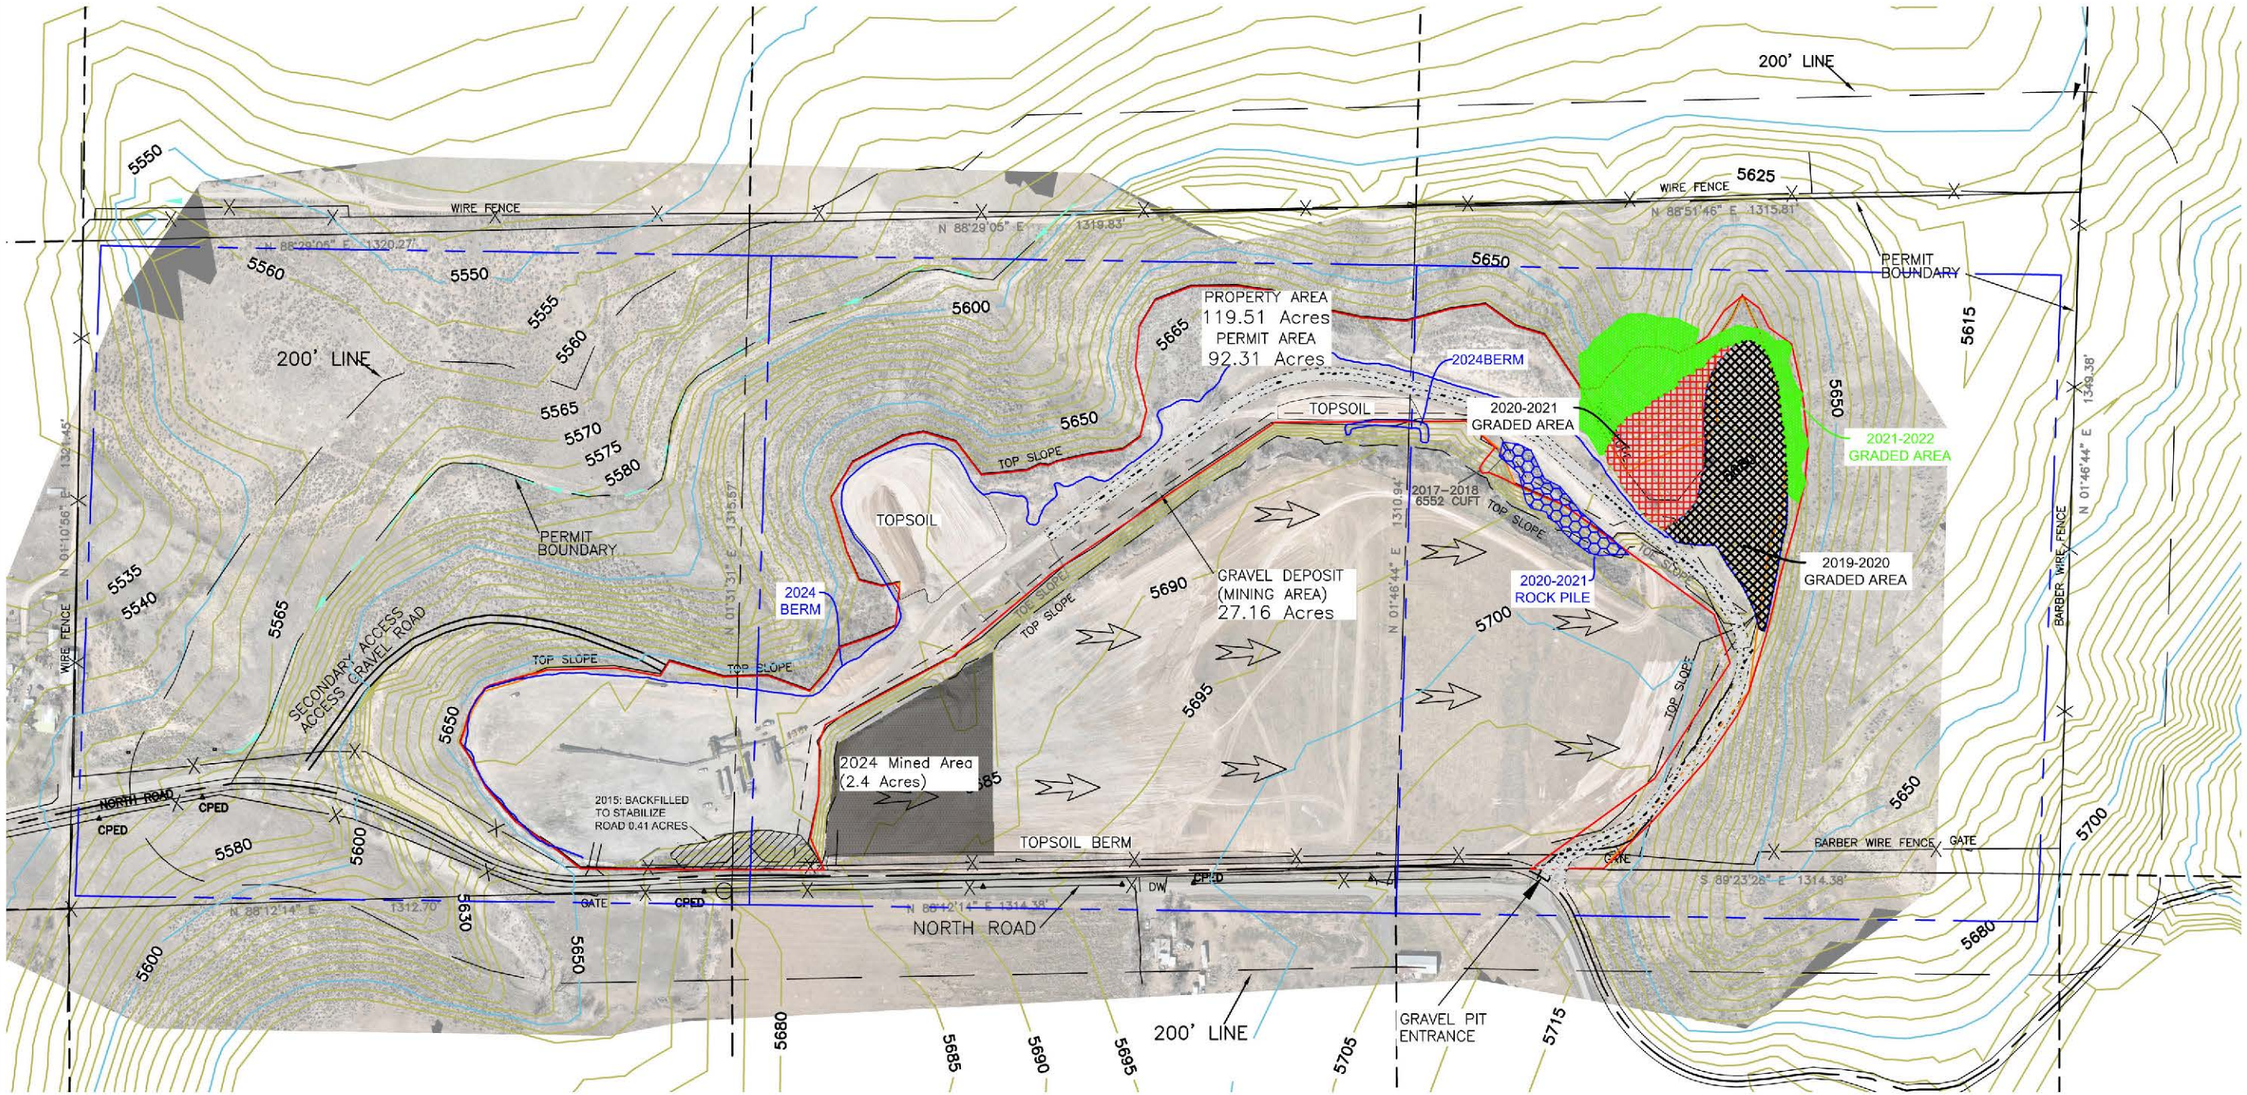

0 150 300 Feet

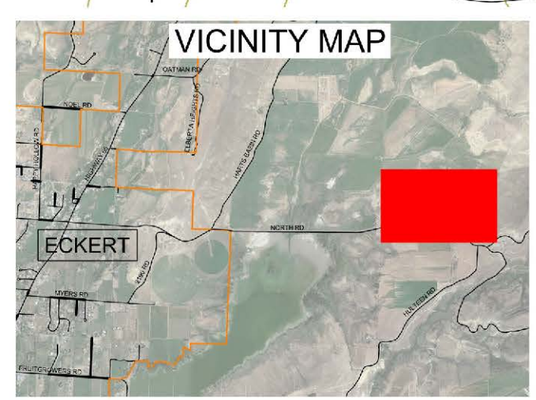

DELTA COUNTY
OFFICE OF THE COUNTY ENGINEER
295 W. 6TH STREET DELTA, CO 81416
970.874.2035 OR 970.874.5914

DESIGNED BY: TH	DRAWN BY: TH	CHECKED BY: TCM	SCALE: 1" = 300'
DRAWN DATE: 5/13/2025	REVISED DATE:	REVISION DESCRIPTION:	FILE NAME: 2026 North Road.DWG

1 of 1

NORTH ROAD PIT
M-2014-009 MINING MAP
DELTA COUNTY
24029 North Road
Eckert, COLORADO 81418