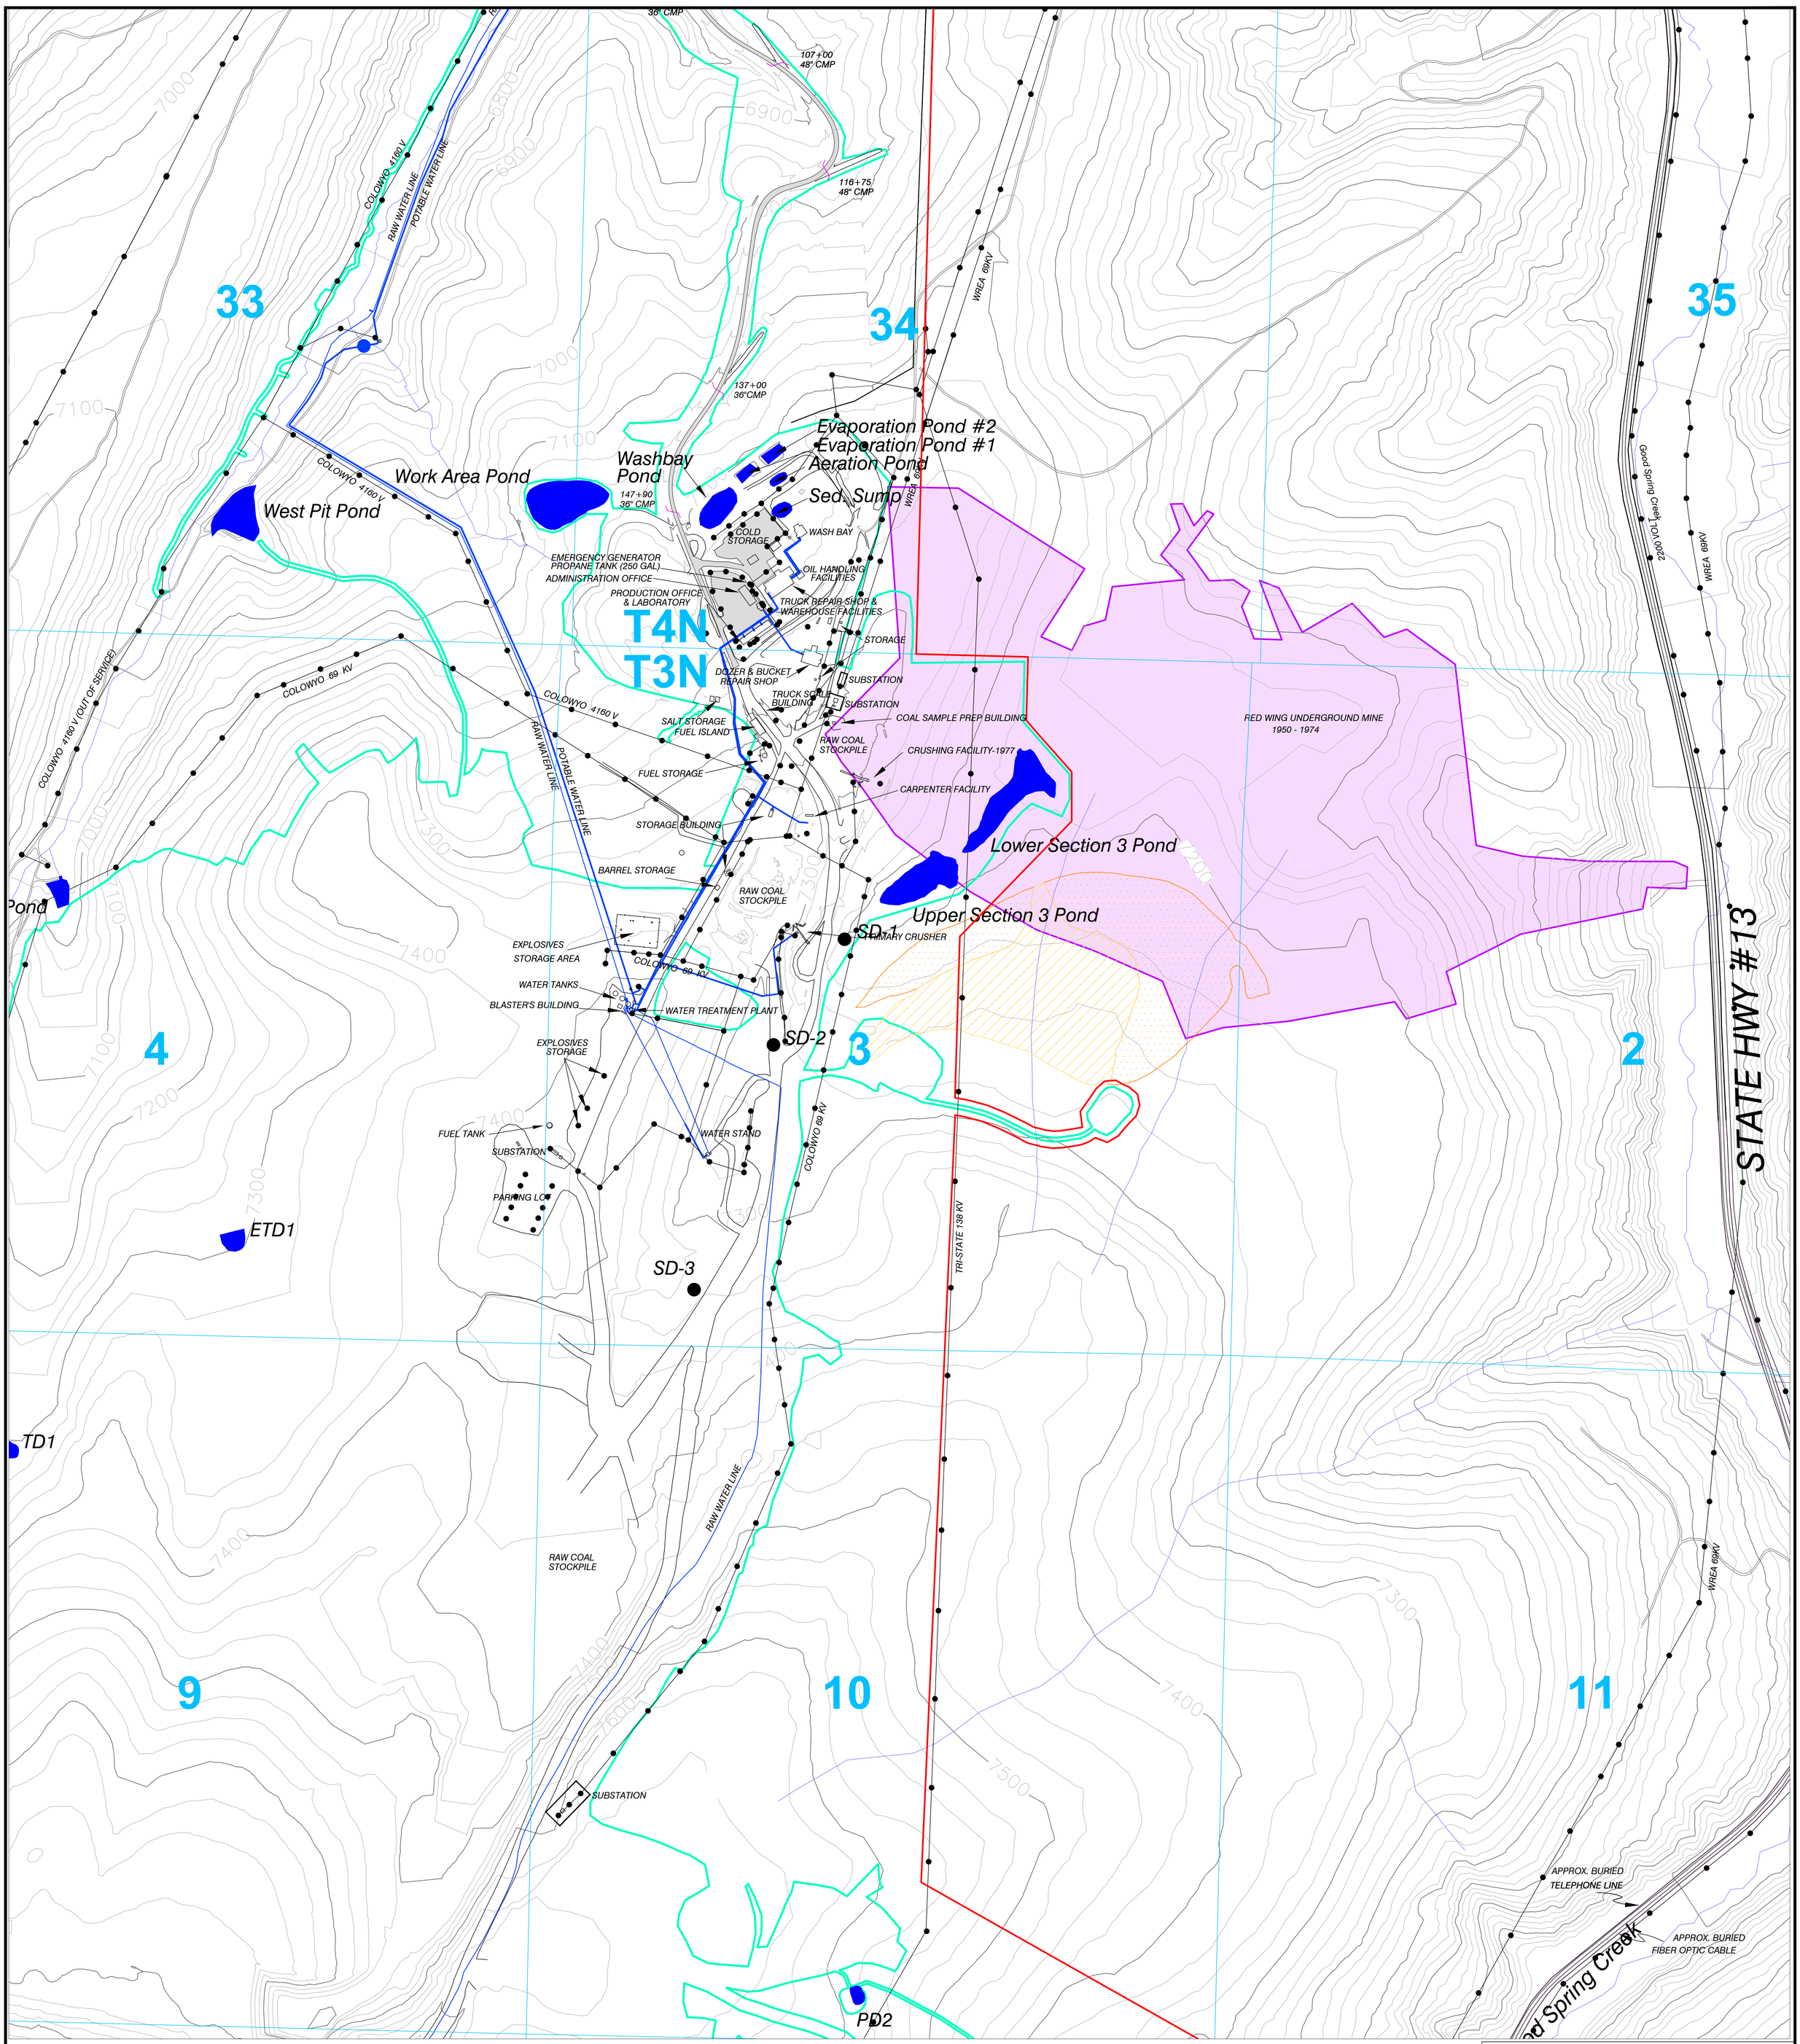


## LEGEND

- Permit Boundary
- Buildings
- Power Line
- Water Line
- Telephone Line or Optical Cable
- Disturbance Boundary
- Corrugated Culvert (CMP)
- Area Mined Prior To August 3, 1977
- Area Mined After August 3, 1977 and Prior To May 3,1978
- Red Wing Underground Mine
- Sediment Pond or Stock Pond

N
W E
S

400' 0 400' 800'

CONTOUR INTERVAL 25 FT.
Topo Date August 2022

Coordinates in NAD 27 Colorado North Zone, US Foot

| | | | | | | | | | | | |
|---|---|---|---|---|---|---|---|---|---|---|---|
| 33 | 34 | 35 | 36 | 31 | 32 | 33 | 34 | 35 | 36 | 31 | T5N T4N |
| 4 | 3 | 2 | 1 | 6 | 5 | 4 | 3 | 2 | 1 | | |
| 9 | 10 | 11 | 12 | 7 | 8 | 9 | 10 | 11 | 12 | | |
| 16 | 15 | 14 | 13 | 18 | 17 | 16 | 15 | 14 | 13 | | |
| 21 | 22 | 23 | 24 | 19 | 20 | 21 | 22 | 23 | 24 | | |
| 28 | 27 | 26 | 25 | 30 | 29 | 28 | 27 | 26 | 25 | | |
| 33 | 34 | 35 | 36 | 31 | 32 | 33 | 34 | 35 | 36 | | T4N T3N |
| 4 | 3 | 2 | 1 | 6 | 5 | 4 | 3 | 2 | 1 | | |
| 9 | 10 | 11 | 12 | 7 | 8 | 9 | 10 | 11 | 12 | | |
| 16 | 15 | 14 | 13 | 18 | 17 | 16 | 15 | 14 | 13 | | |
| 21 | 22 | 23 | 24 | 19 | 20 | 21 | 22 | 23 | 24 | | |
| 28 | 27 | 26 | 25 | 30 | 29 | 28 | 27 | 26 | 25 | | |
| 33 | 34 | 35 | 36 | 31 | 32 | 33 | 34 T3N | 35 | 36 | | T3N |
| | | | | | | | | | | R8W R7W | R8W R7W |

### ENGINEERS CERTIFICATION

I, Trevor B. Ragsdale, hereby certify that this map has been reviewed by me and is true and correct to the best of my knowledge and information, relying on information supplied by experts employed by Colowyo Coal Company or qualified consultants working for Colowyo Coal Company, and that I am a Professional Engineer licensed in Colorado as required by the provisions of C.R.S. 12-25-101 through C.R.S. 12-25-119. IN WITNESS WHEREOF, I have hereunder set my hand and affixed my seal.

COLORADO LICENSED
TREVOR B. RAGSDALE
56735
5/9/25
PROFESSIONAL ENGINEER

# EXISTING STRUCTURES
## North Area

**Colowyo Coal Company**
5731 State Highway 13
Meeker, Colorado 81641

SCALE: 1" = 400'
DATE: 8/6/97
DRWG. BY: RWF
APPROVED BY: C.C.S.

DRWG NO.
MAP 22

| No. | REVISION | DATE | BY | CHK |
|---|---|---|---|---|
| MR-249 | Added Emergency Generator & 250 Gal Propane Tank | 7/11/23 | TONY | LES |
| MR-255 | Updated Disturbance Boundary for Light Use Road | 6/24/24 | TONY | LES |
| MR-258 | Updated Disturbance Boundary for Light Use Road | 8/15/24 | TONY | LES |
| TR-165 | Updated Permit and Disturbance Boundary for Light Use Road Updated Legend and Mini Map | 12/3/24 | TONY | TR |
| TR-167 | Updated Permit Boundary & Mini Map | 5/9/25 | TONY | TR |