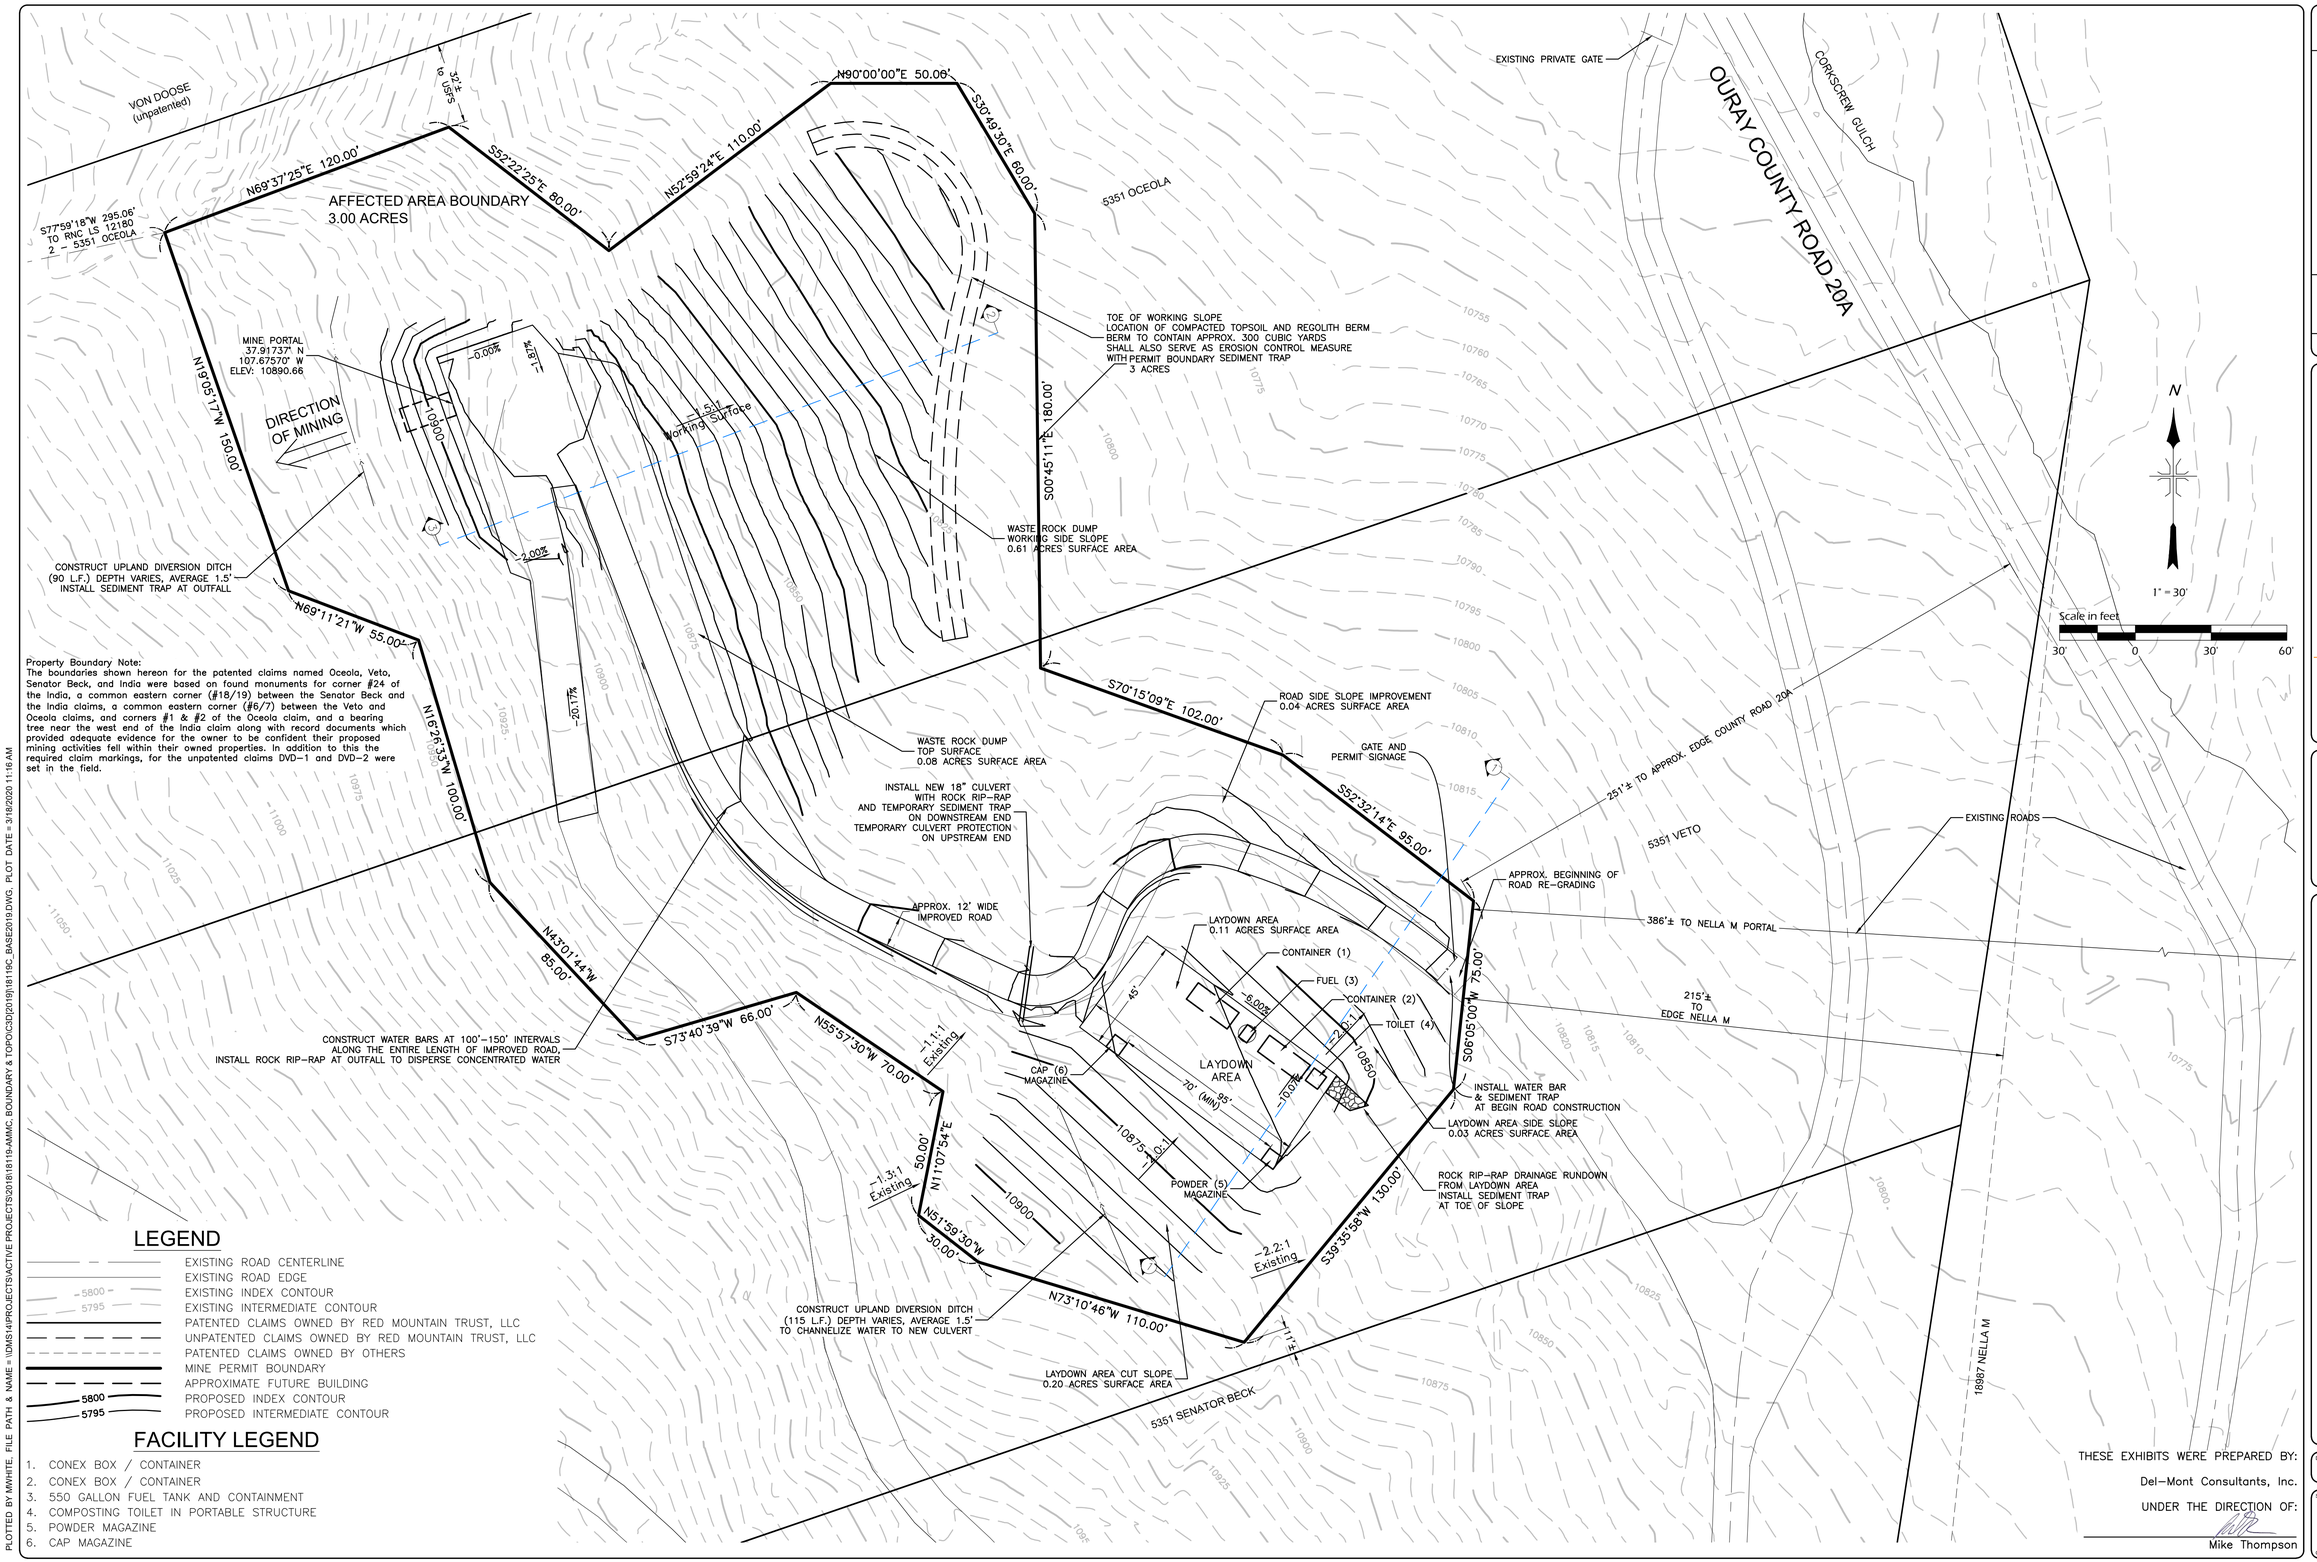

Property Boundary Note:
The boundaries shown hereon for the patented claims named Oceola, Veto, Senator Beck, and India were based on found monuments for corner #24 of the India, a common eastern corner (#18/19) between the Senator Beck and the India claims, a common eastern corner (#6/7) between the Veto and Oceola claims, and corners #1 & #2 of the Oceola claim, and a bearing tree near the west end of the India claim along with record documents which provided adequate evidence for the owner to be confident their proposed mining activities fell within their owned properties. In addition to this the required claim markings, for the unpatented claims DVD-1 and DVD-2 were set in the field.

LEGEND

- EXISTING ROAD CENTERLINE
- EXISTING ROAD EDGE
- EXISTING INDEX CONTOUR (5800)
- EXISTING INTERMEDIATE CONTOUR (5795)
- PATENTED CLAIMS OWNED BY RED MOUNTAIN TRUST, LLC
- UNPATENTED CLAIMS OWNED BY RED MOUNTAIN TRUST, LLC
- PATENTED CLAIMS OWNED BY OTHERS
- MINE PERMIT BOUNDARY
- APPROXIMATE FUTURE BUILDING
- PROPOSED INDEX CONTOUR (5800)
- PROPOSED INTERMEDIATE CONTOUR (5795)

FACILITY LEGEND

1. CONEX BOX / CONTAINER
2. CONEX BOX / CONTAINER
3. 550 GALLON FUEL TANK AND CONTAINMENT
4. COMPOSTING TOILET IN PORTABLE STRUCTURE
5. POWDER MAGAZINE
6. CAP MAGAZINE

THESE EXHIBITS WERE PREPARED BY:
Del-Mont Consultants, Inc.
UNDER THE DIRECTION OF:
Mike Thompson

NO	DATE	REVISIONS	BY

DEL-MONT CONSULTANTS, INC.
P.O. Box 1704 ▼ Grand Junction, CO 81502
125 Colorado Ave. ▼ Montrose, CO 81401 ▼ (970) 249-9231 ▼ (970) 249-2452 FAX
www.del-mont.com ▼ service@del-mont.com

DESIGNED BY: MW/MT	SCALE: 1" = 30'	CHECKED BY: MT	
DRAWN BY: MW	FILE NAME: 18119C_BASE2019.DWG	DATE ISSUED: 2020-03-16	

EXHIBIT E - MINE MAPS
VON DOOSE MINE 110(1) RECLAMATION PERMIT APPLICATION
ATLAS MINING & RECLAMATION, LLC

MINE PLAN

DMC JOB NO.: 18119

SHEET NO.: E2 OF SHEETS

PLOTTED BY MWHITE. FILE PATH & NAME = \\DMS14\PROJECTS\ACTIVE PROJECTS\20181819-AMMC. BOUNDARY & TOPO\C3D\2019\18119C_BASE2019.DWG, PLOT DATE = 3/18/2020 11:16 AM