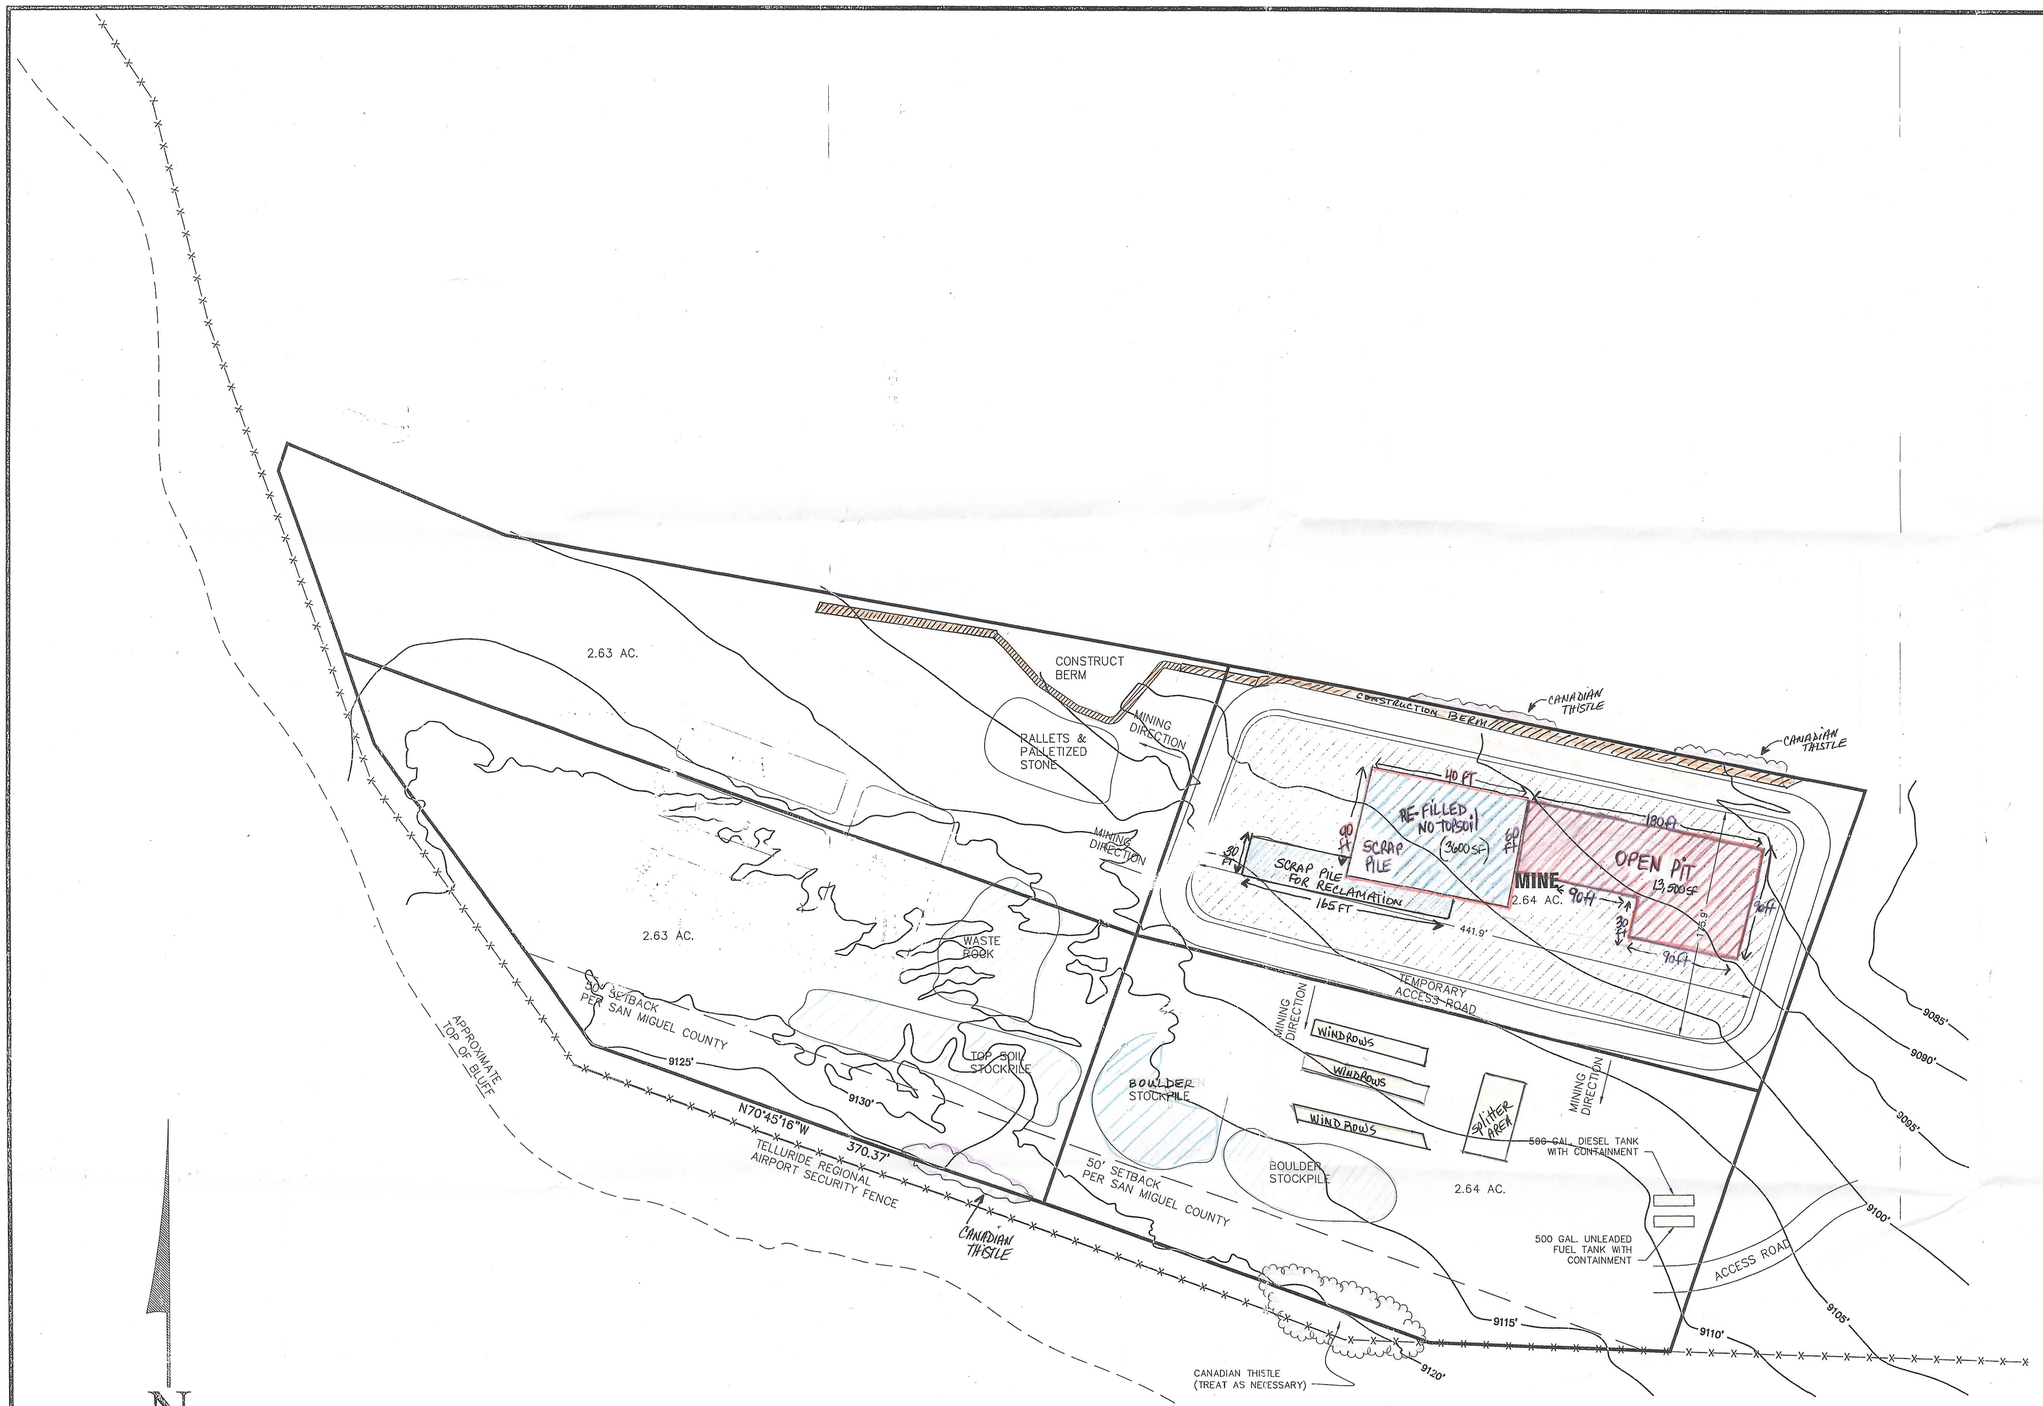

NOTICE:

According to Colorado Law, you must commence any legal action based upon any defect in this survey within three years after you first discover such defect. In no event may any action based upon any defect in this survey be commenced more than ten years from the date of the certification shown hereon.

NOTES:

1. No communication lines, building, power lines or wells are within 200 feet to the proposed permit area.
2. Existing ground is disturbed in stockpile area by Telluride Regional Airport Authority's Runway Improvement Project. Undisturbed areas are rocky with sparse grass growth.
3. The only road is the airport access road.
4. The permit area contains 10.5 Acres.
5. The soils map is included in Exhibit I.
6. The owner of the surface land is the Telluride Regional Airport Authority.
7. There are two man made structures within 200 feet of the proposed permit area.
- Access Road
- Airport Security Fence
8. Telluride Stone Company reserves the right to file Technical Revisions as necessary.
4. Topography was derived from 112 Permit Application Pre-Mining and Mining Plan Map, Dated: 02/2011

SURVEYOR'S CERTIFICATE:

I, Christopher R. Kennedy, being a Colorado Licensed Land Surveyor, do hereby certify that this Mining Plan of the Telluride Regional Airport, prepared for Telluride Stone Company was made by me and under my direct supervision, responsibility, and checking. This Mining Plan does not constitute a Land Survey Plat or Improvement Survey Plat as defined by Title 387, Article 51 C.R.S.

Christopher R. Kennedy, P.L.S. 36577
07/12/12

COLORADO REGISTERED PROFESSIONAL LAND SURVEYOR
CHRISTOPHER R. KENNEDY
36577
7/10/12

RECEIVED
JUL 03 2013
DIVISION OF RECLAMATION MINING AND SAFETY

MINING PLAN MAP
TELLURIDE REGIONAL AIRPORT, TELLURIDE STONE COMPANY

SAN JUAN SURVEYING
SURVEYING * PLANNING
102 SOCIETY DRIVE TELLURIDE, CO. 81435
(970) 728 - 1128 (970) 728 - 9201 fax
office@sanjuansurveying.net

DATE:	07/12/2012
JOB:	05028
DRAWN BY:	CRK
CHECKED BY:	AD
REVISION DATES:	
SHEET:	1 OF 2